ELECTRICAL SYMBOLS

- 110V DUPLEX WALL RECEPTACLE
- 110V DUPLEX WALL RECEP. HTD. 42" AFF.
- 110V DUPLEX WALL RECEPTACLE - HIDDEN
- 110V WEATHER PROOF DUPLEX OUTLET
- GROUND FAULT INTERRUPTER
- 110V DUPLEX FLOOR RECEPTACLE
- TELEPHONE FLOOR RECEPTACLE
- 220V WALL RECEPTACLE
- TELEPHONE OUTLET
- T.V. ANTENNA OUTLET
- CAT. 5 CABLE
- WALL MOUNTED INCANDESCENT FIXTURE
- CEILING MOUNTED INCANDESCENT FIXTURE
- RECESSED INCANDESCENT FIXTURE
- RECESSED INCANDESCENT SOFFIT LIGHT
- RECESSED INCAND. EYEBALL (E.B.) OR WALL WASHER (W.W.)
- ELECTRIC MOTOR (SEE NOTE ON PLAN)
- RECESSED LOW VOLTAGE FIXTURE
- SOFFIT MOUNTED FLOOD LIGHT
- CEILING FAN
- DOUBLE POLE SWITCH
- TRIPLE POLE SWITCH
- DIMMER SWITCH
- DOOR SWITCH
- MOTION SENSOR SWITCH
- STEREO SPEAKER - CEILING MOUNTED
- INTERCOM- WALL MOUNTED
- SMOKE DETECTOR
- DOOR CHIMES
- PUSH BUTTON
- 1X4 FLUORESCENT
- 2X4 FLUORESCENT
- UNDER CABINET FLUORESCENT LIGHTING
- FUSED DISCONNECT - SIZE AS REQ'D.
- STAIR LTS. - RECESSED IN WALL

NOTE:
- ELECTRICAL CONTRACTOR TO VERIFY PANEL SIZE AND LOCATION PRIOR TO CONSTRUCTION.
- VERIFY OUTLET HEIGHTS AT ALL CABINETRY WITH MILLWORK ELEVATIONS.
- VERIFY WIRING FOR APPLIANCES AND MECHANICAL SYSTEMS WITH MANUFACTURER SPECIFICATIONS.

A/C UNITS & WATER HEATERS

A/C UNIT #1 TO SERVE-1ST FLOOR	WATER HEATER #1 50 GAL MIN TO SERVE 1ST FLOOR
A/C UNIT #2 TO SERVE-2ND FLOOR	WATER HEATER #2 30 GAL MIN TO SERVE 2ND FLOOR

NOTE:
- ALL A/C UNITS AND WH IN ATTIC TO BE LOCATED IN 6.I. SAFETY PANS W/ DRAIN TO SOFFIT, UNLESS OTHERWISE NOTED.
- ALL A/C UNITS AND WH IN ATTIC TO BE ACCESSIBLE BY A 24" WIDE PLYWOOD CATWALK. PROVIDE A 30" WIDE PLYWOOD PLATFORM AROUND ALL UNITS.
- VERIFY LOCATION & QUANTITY OF ALL WH & A/C UNITS W/ BUILDER

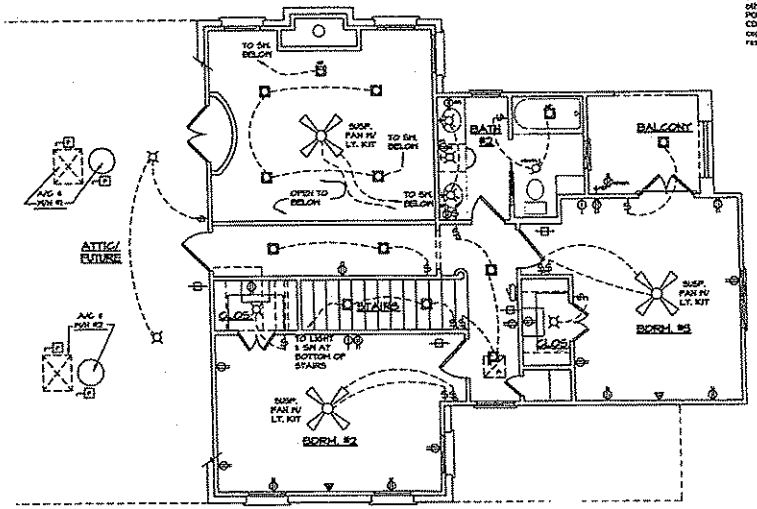

SECOND FLOOR ELECTRICAL PLAN
SCALE: 1/4"= 1'-0"

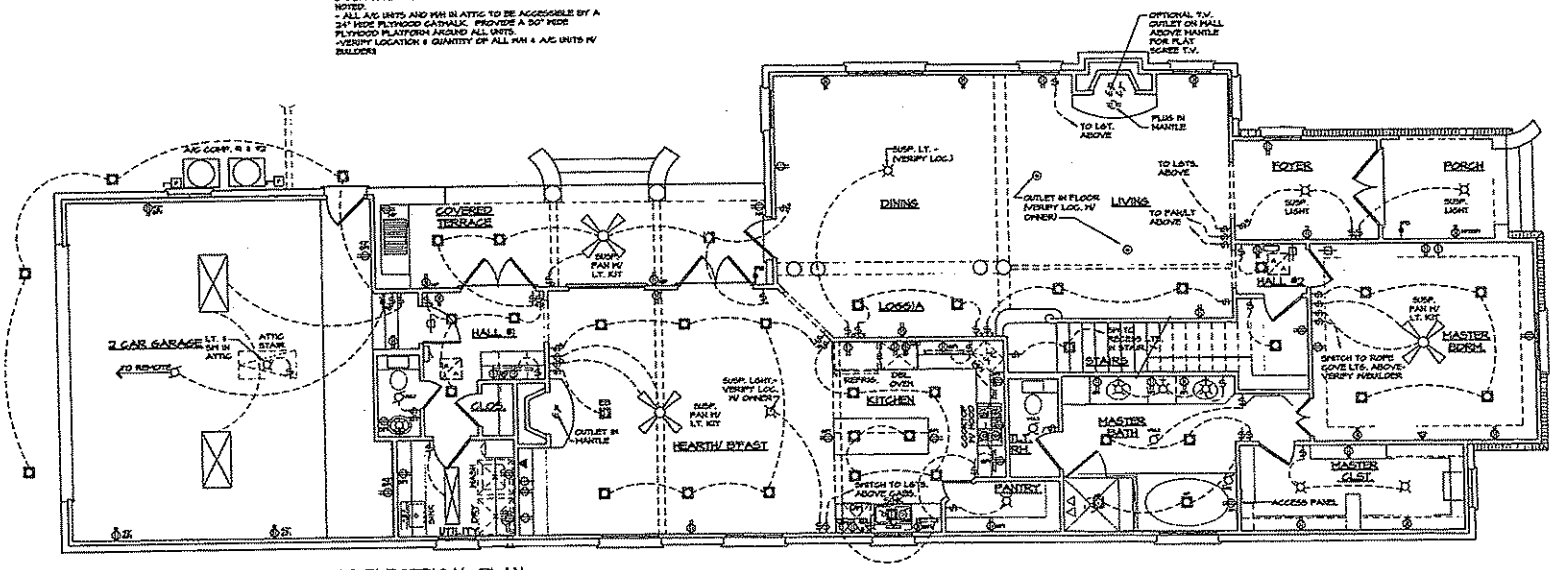

FIRST FLOOR ELECTRICAL PLAN
SCALE: 1/4"= 1'-0"

This drawing and design is the property of POLLARD & ASSOCIATES, AN ARCHITECTURAL CORPORATION. They are submitted on the condition that they are not to be used, reproduced, or copied, in whole or part, or used for furnishing information to others, without the prior written consent of POLLARD & ASSOCIATES, AN ARCHITECTURAL CORPORATION. All common law rights of copyright & otherwise are hereby specifically reserved.

REVISIONS	BY
CLIENT REVIEW SET	( )
MEETING SET	( )
CHECK SET	( )
OFFICE SET	( )
FINAL PRINT	( )
REQUESTED PRINT	( )
DATE:	

pollard and associates
AN ARCHITECTURAL CORPORATION
855 Pierremont Road Suite 201
Shreveport, Louisiana 71106
(318)-868-1255 FAX (318)-868-1263

A SPECULATIVE RESIDENCE FOR:
MIKE JOHNSON BUILDER, INC.
LOT 117 PROVENANCE
SHREVEPORT, LA

DRAWN	LMB
CHECKED	
DATE	8/04/06
SCALE	AS NOTED
JOB NO.	2038A
SHEET	7
OF	8 SHEETS